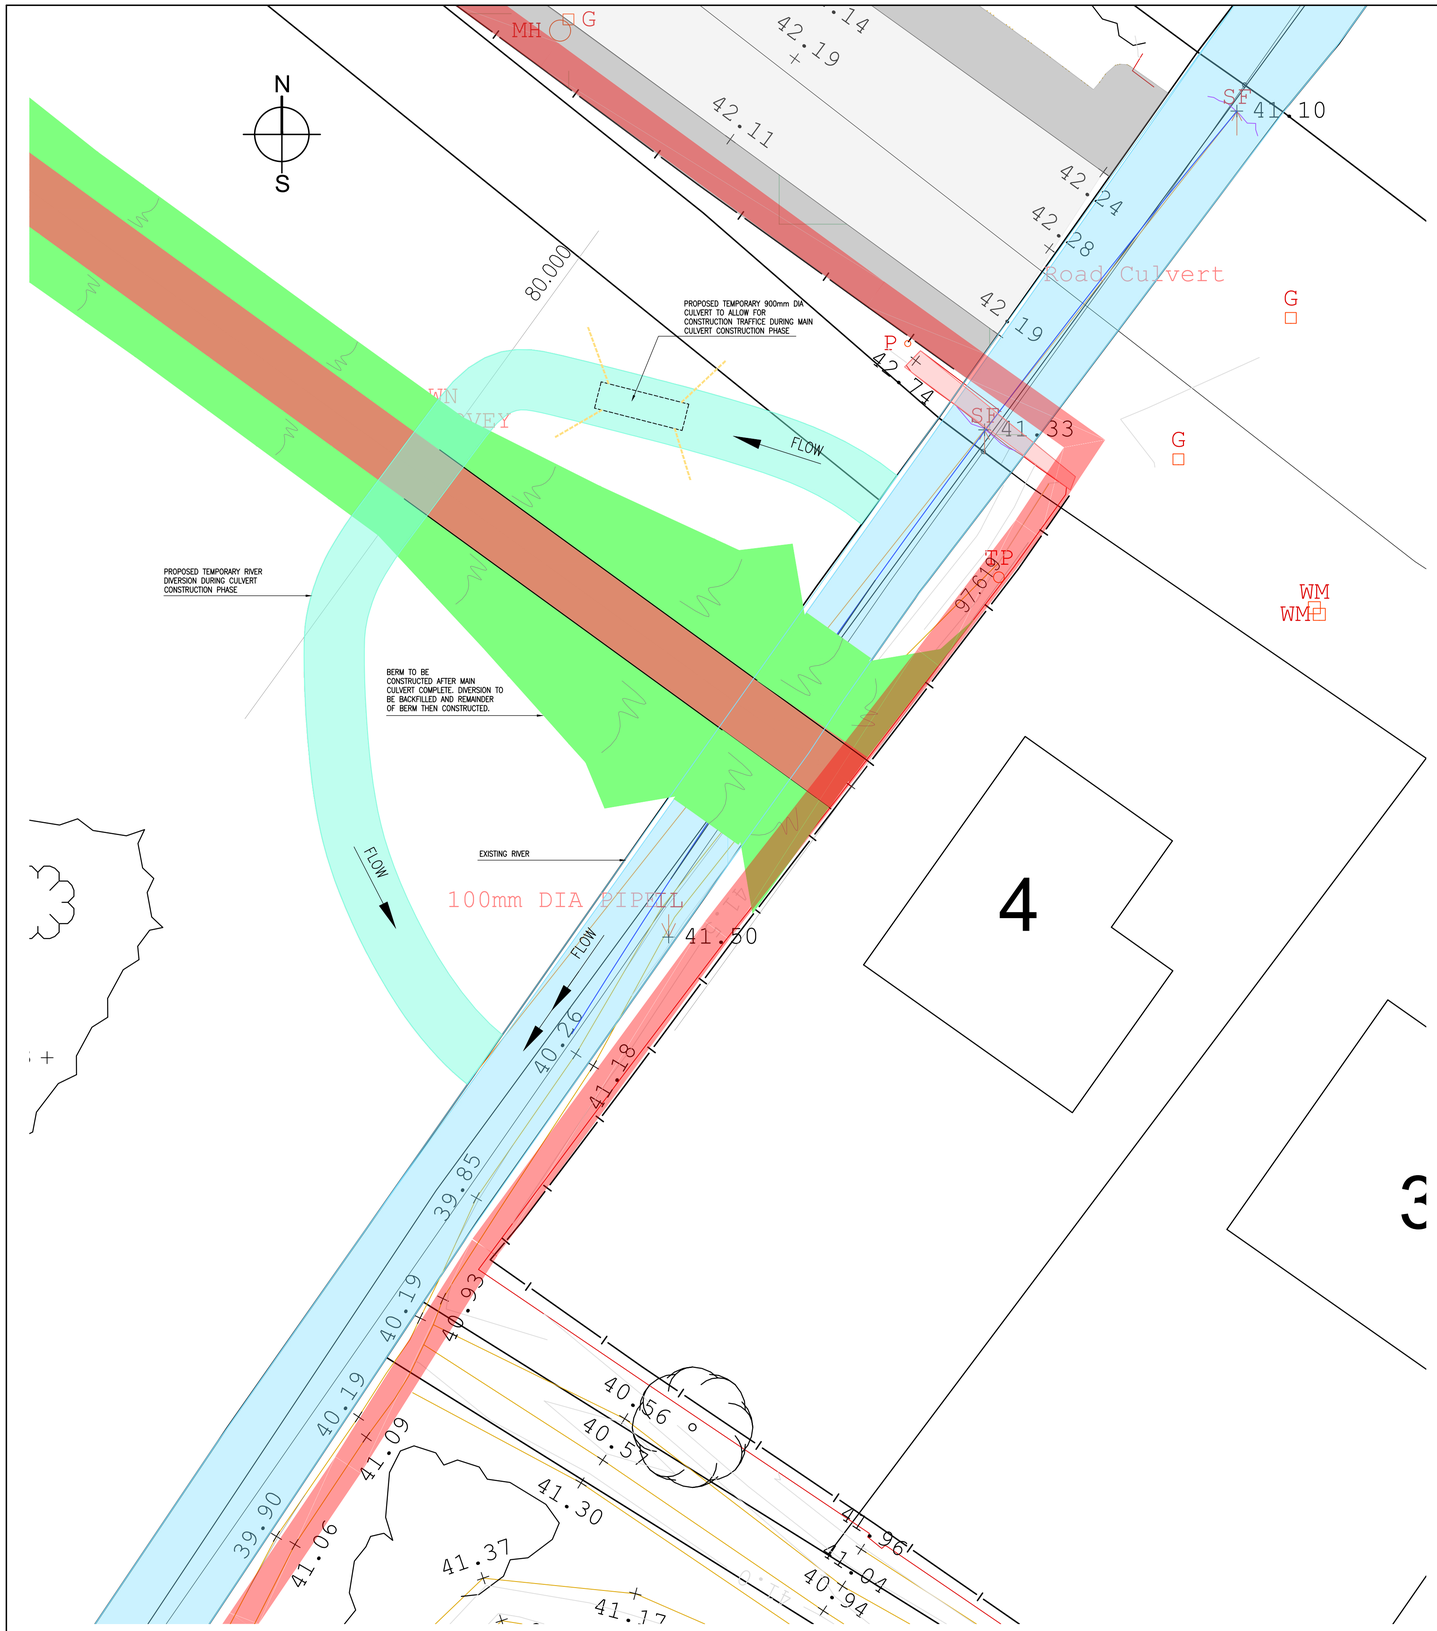

© CST Group
This drawing and any design hereon is the copyright of the Consultants and must not be reproduced without written consent.
All drawings remain the property of the Consultants.
Figured dimension only to be taken from this drawing.
All dimensions to be checked on site.
Consultants to be informed immediately of any discrepancies before work proceeds.
© Ordnance Survey Ireland Government of Ireland
Ordnance Survey Ireland Licence Number CYAL50369672

LEGEND

- EXISTING RIVER
- EXISTING FENCE
- EXISTING MASONRY ARCH BRIDGE PARAPET
- EXISTING TREES / BRUSH / FOLIAGE
- EXISTING LEVELS
- PROPOSED RIVER DIVERSION
- PROPOSED BERM SLOPES
- PROPOSED TOP OF BERM (FLAT)
- SITE BOUNDARY

REV.	AMENDMENT	BY	DATE

DRAWN:	ST	TECH. CHECK:	ST
SCALE @ A1:	1:100	ENG. CHECK:	SS
DATE:	21/12/23	APPROVED:	C.O'C
STAGE:	PLANNING		

JOB TITLE: KEADUE ROAD, FLOOD DEFENCE BERM, LEITRIM VILLAGE, Co LEITRIM

DRAWING TITLE: TEMPORARY WORKS DIVERSIONS DETAILS

CLIENT: LEITRIM COUNTY COUNCIL

DRAWING No: 123-196-004 REV: P0

CST Group
Chartered Consulting Engineers
1, O'CONNELL ST.
SLIGO
F91 W7YV
IRELAND
+353 71 919 4500
info@cstgroup.ie
www.cstgroup.ie