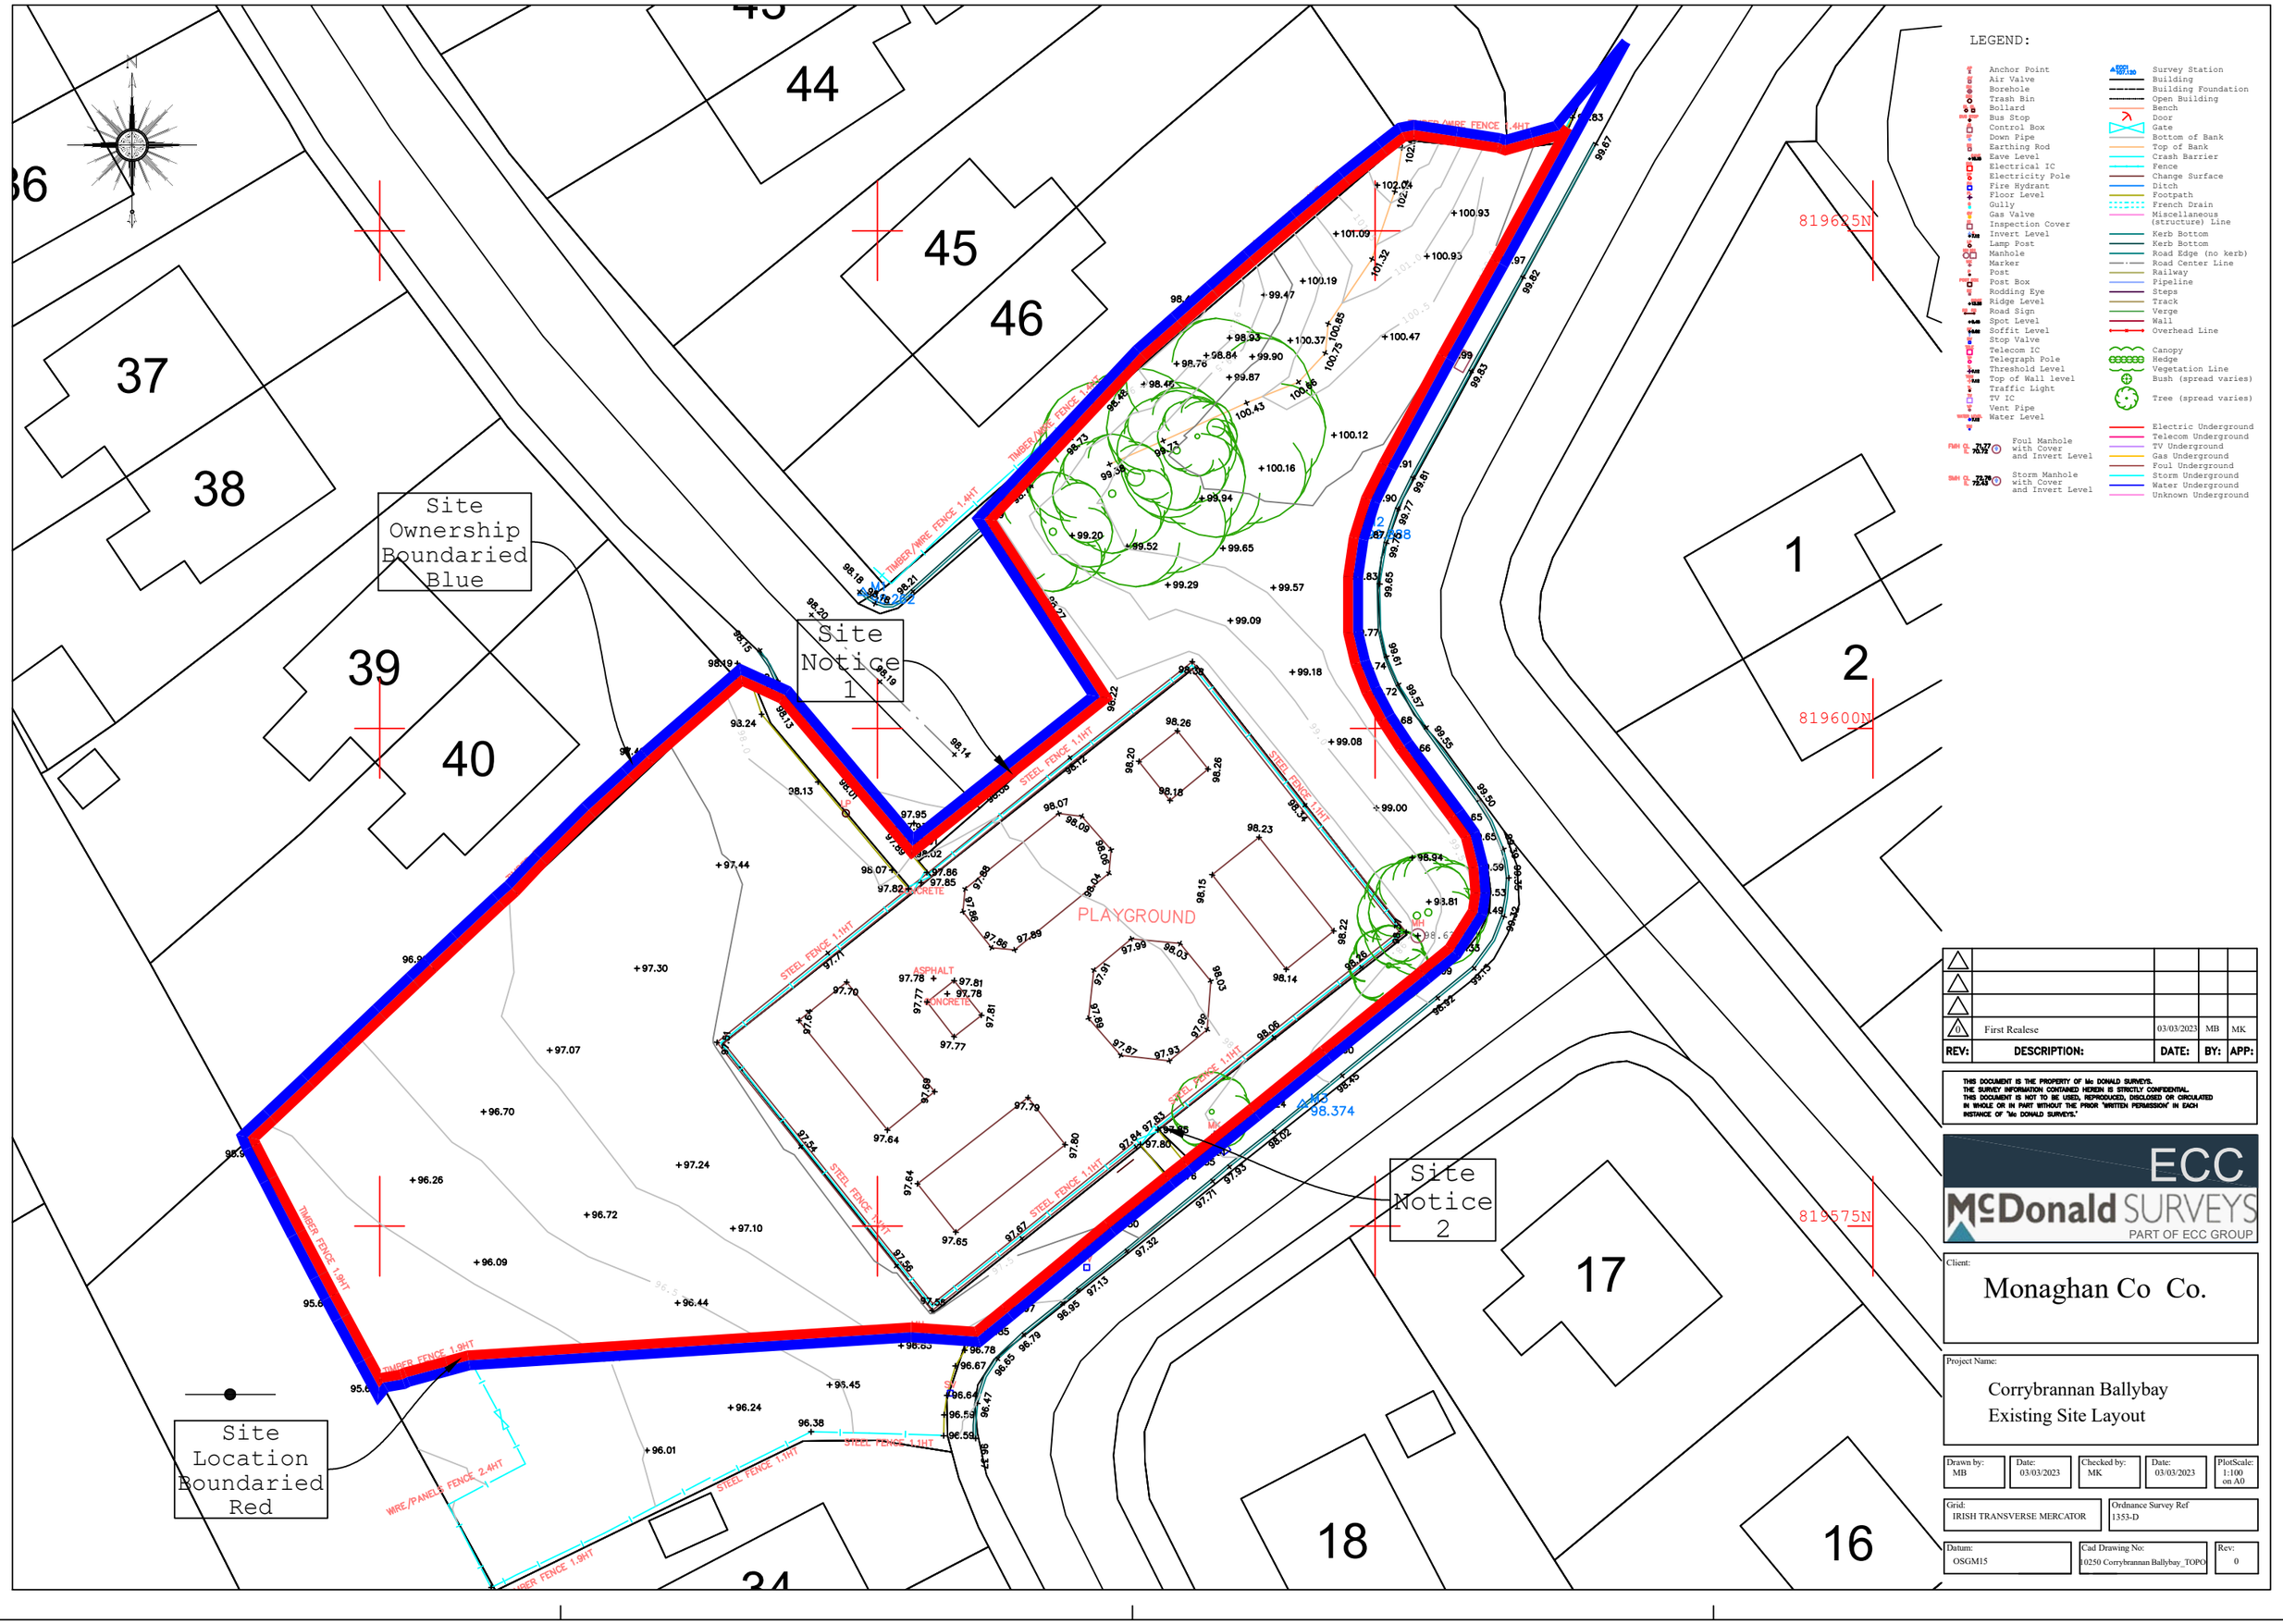

REV:	DESCRIPTION:	DATE:	BY:	APP:
0	First Realese	03/03/2023	MB	MK

THIS DOCUMENT IS THE PROPERTY OF Mc DONALD SURVEYS.
THE SURVEY INFORMATION CONTAINED HEREIN IS STRICTLY CONFIDENTIAL.
THIS DOCUMENT IS NOT TO BE USED, REPRODUCED, DISCLOSED OR CIRCULATED IN WHOLE OR IN PART WITHOUT THE PRIOR "WRITTEN PERMISSION" IN EACH INSTANCE OF "Mc DONALD SURVEYS."

ECC
McDonald SURVEYS
PART OF ECC GROUP

Client:
Monaghan Co Co.

Project Name:
Corrybrannan Ballybay
Existing Site Layout

Drawn by:	Date:	Checked by:	Date:	PlotScale:
MB	03/03/2023	MK	03/03/2023	1:100 on A0

Grid:	Ordnance Survey Ref
IRISH TRANSVERSE MERCATOR	1353-D

Datum:	Cad Drawing No:	Rev:
OSGM15	10250 Corrybrannan Ballybay_TOPO	0