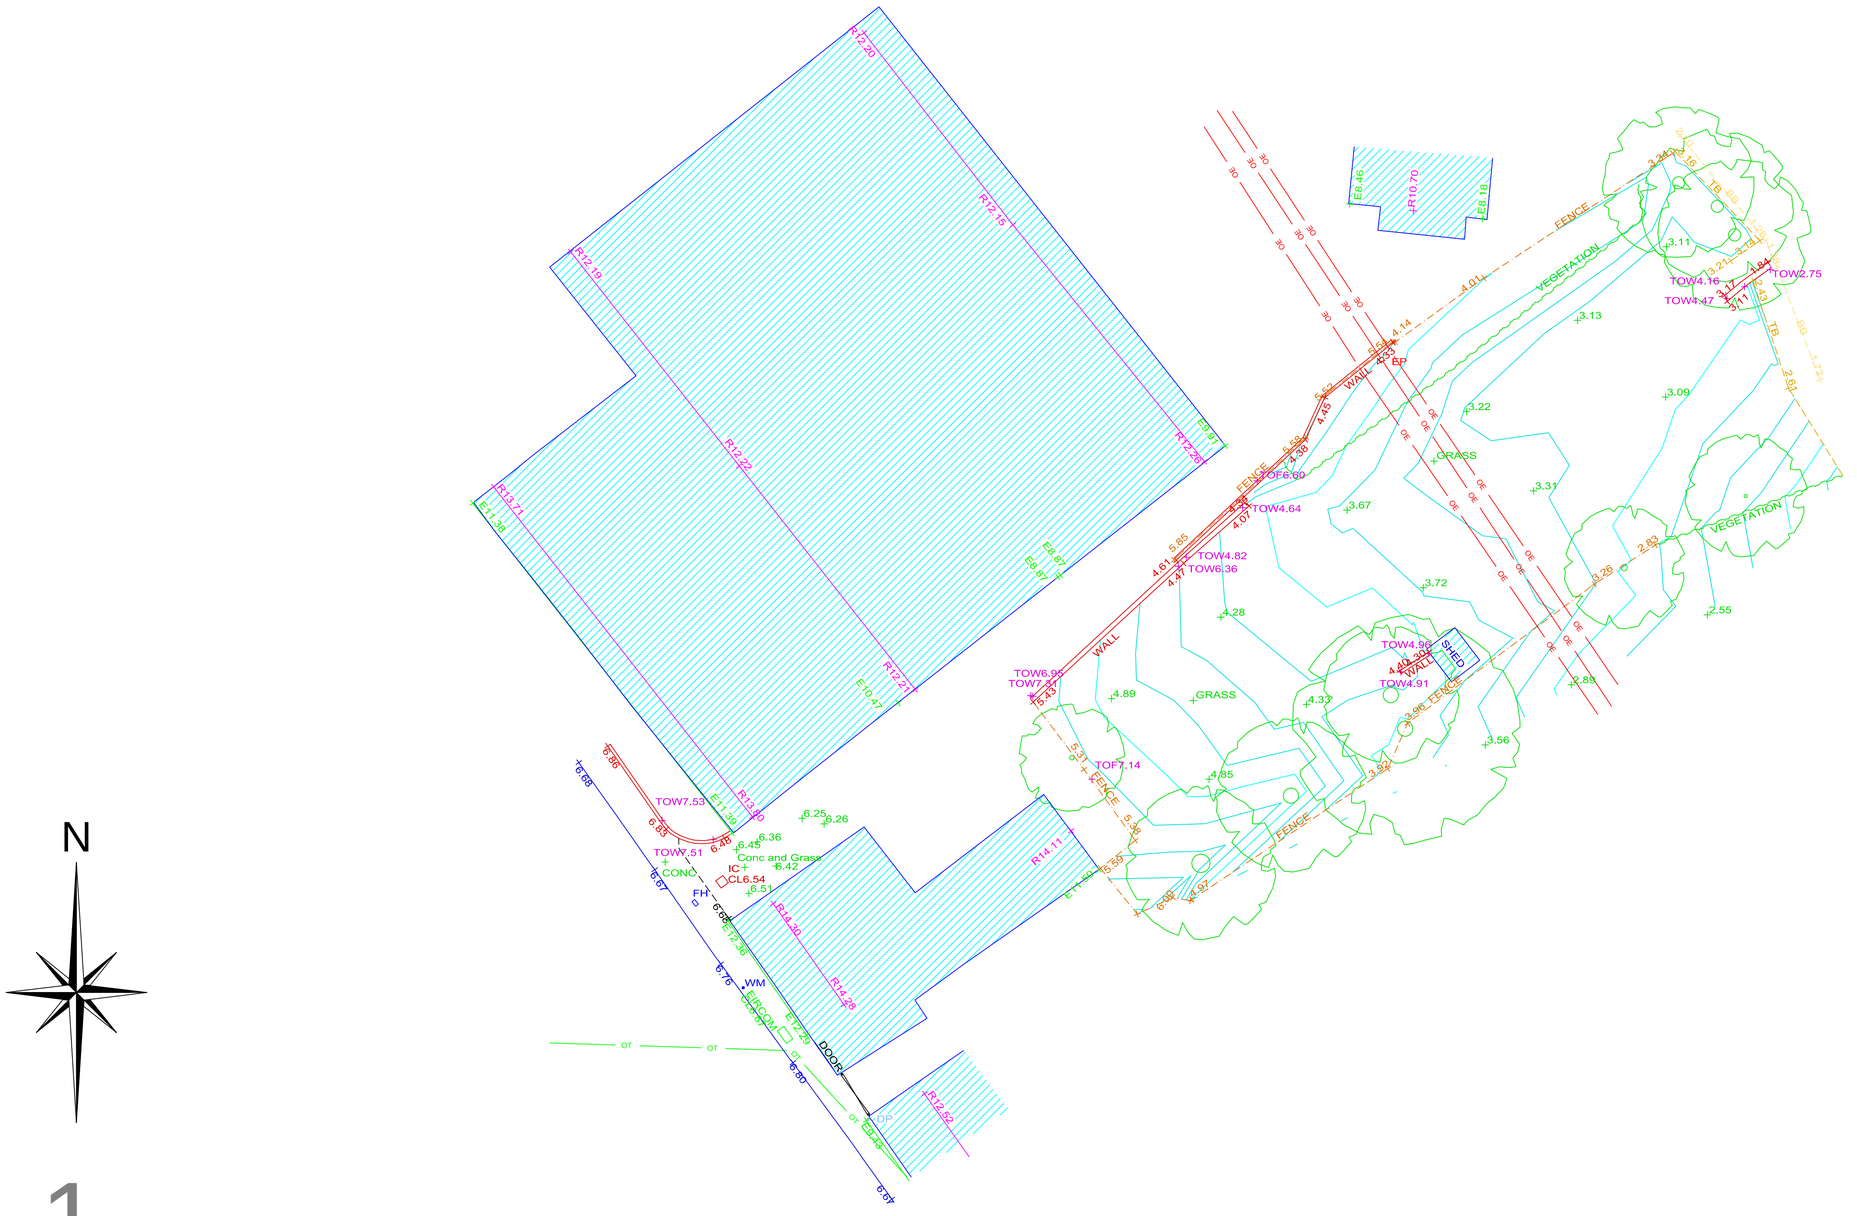

APEX SURVEYS

www.apexsurveys.ie
info@apexsurveys.ie
00353 1 691 0156

RURAL/NATURAL FEATURES :

BUSH
SAPLING
TREE
HEDGE
TROUGH
CATTLE GRID

LINEWORK:

EMBANKEMENT TOP 101.50
DRAIN 101.50
BREAKLINE 101.50
BUILDING 101.50
KERB BOTTOM 101.50
WALL 101.50
PATH/CHANGE SURFACE 101.50
O/HEAD ELECTRICITY OE
O/HEAD TELECOM OT

STREET FURNITURE :

BOLLARDS	BD
BORE HOLE	BH
BUS STOP	BS
CRASH BARRIER	CB
ELECTRICITY POLE	EP
EARTHING ROD	ER
GATE	
GROUND LIGHT	LT
ILLUMINATED BOLLARD	BOL
LAMP POST	LP
MARKER POST	MKR
POST	POST
POST BOX	POST BOX
ROADSIGN	RS
SIGN POST	SIGN
TELEPHONE BOX	TB
TELEPHONE POLE	TP
TRAFFIC LIGHT	TL
TRIAL PIT	TPIT

SERVICES :

AIR VALVE	AV
ARMSTRONG JUNCTION	AJ
CABLE TV IC	CATV
COVER LEVEL	CL
EIRCOM COVER	EIRCOM
EIRCOM JUNCTION BOX	EIRCOM BOX
ELECTRICAL CABLE PIT	ECP
ESAT COVER	ESAT
ESB COVER	ESB
ESB JUNCTION BOX	ESB BOX
FIRE HYDRANT	FH
GAS VALVE	GV
GULLY	G
INSPECTION COVER	IC
MANHOLE	MH
SEPTIC TANK	SEPTIC
SLUICE VALVE	SV
STOPCOCK	ST

SERVICES :

SERVICE BOX (UNKNOWN)	BOX
TRAFFIC COVER	TLIC
VENT	VENT
WATER METER	WM
UNABLE TO LIFT	UTO

LEVELS :

BED LEVEL	+ BED101.50
EAVE LEVEL	+ E101.50
FLOOR LEVEL	+ FL101.50
INVERT LEVEL	+ IL101.50
ROAD LEVEL	+ 101.50
RIDGE LEVEL	+ R101.50
SOFFIT LEVEL	+ SL101.50
SPOT LEVEL	+ 101.50
TOP OF FENCE LEVEL	+ TOF101.50
TOP OF WALL LEVEL	+ TOW101.50
WATER LEVEL	+ WL101.50
SURVEY CONTROL STATION	

SHEET LAYOUT :

PLAN PRODUCED BY:

APEX SURVEYS

CONTACT INFORMATION:

Apex Surveys
Unit 78 Dunboyne Business Park
Dunboyne, Co. Meath, Ireland
www.apexsurveys.ie
info@apexsurveys.ie
00353 1 691 0156

CLIENT:

Limeric City & County Council

PROJECT:

Annacotty and New Road Thomondgate

GRID SYSTEM:	Irish Transverse Mercator
DATUM:	Malin Head (OSGM15)
NOTES:	Drawing Contains Scale Factor

REVISIONS:

No.	Date	Description
001	21/04	Original Drawing

SCALE : 1/200 A1

DATE : 05/05/2023

DRG No: 5496

SHEET: 1 of 1

DESCRIPTION : 2D Topographical

SURVEYED BY : F.M.

PROCESSED BY : Josipa Papic

CHECKED BY : Alan Brady