Notes:
1. Co-ordinates are in ITM (Irish Transverse Mercator)
2. Ordnance Datum Malin Head used.
3. Levels and dimensions are in metres
4. Do not scale from this drawing

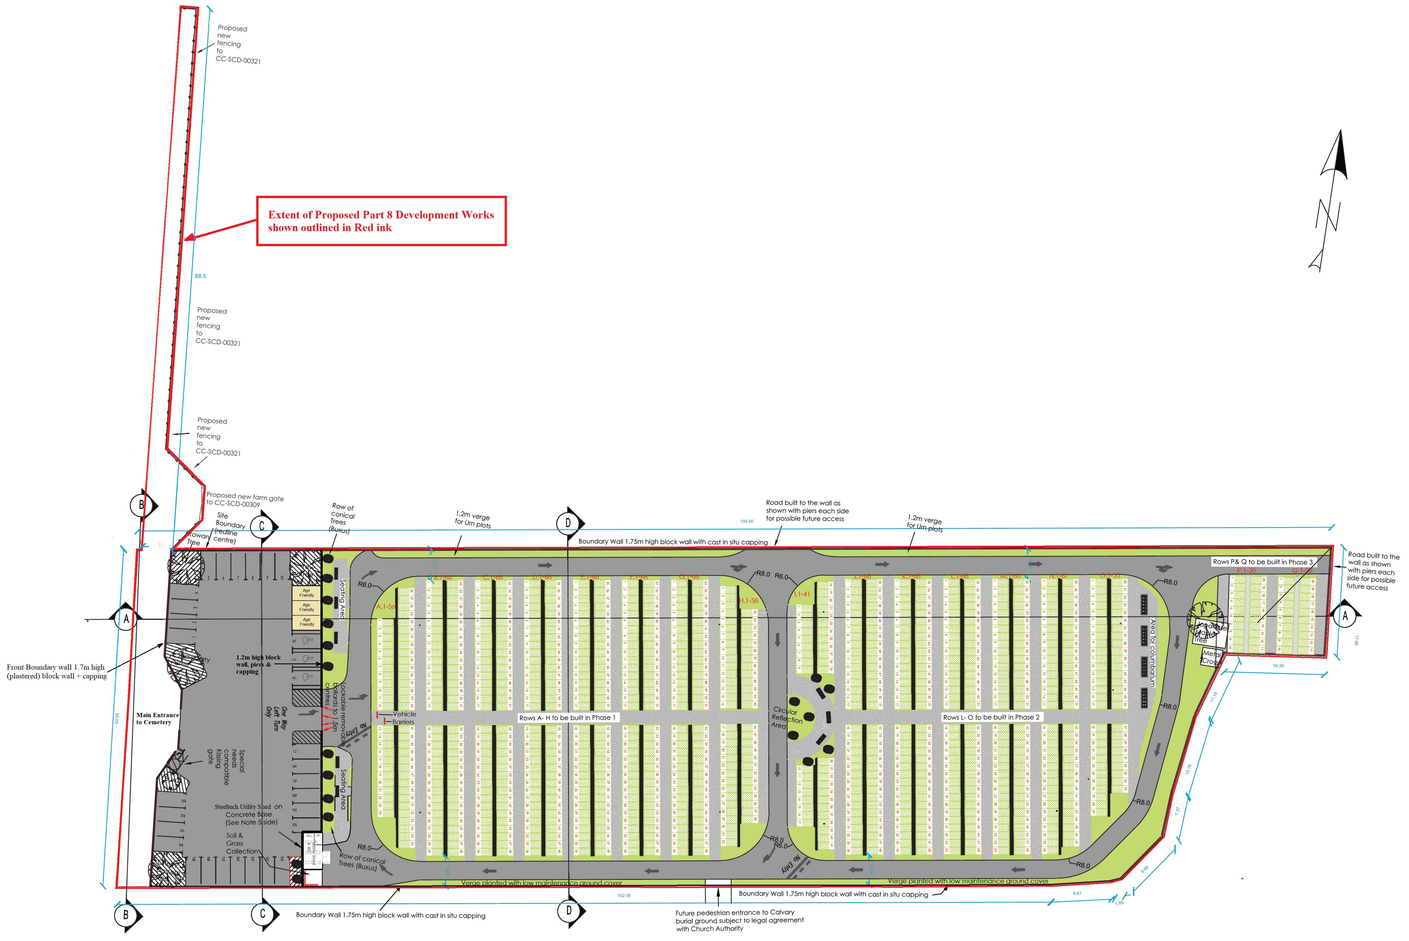

0 15 30 Meters

TIPPERARY COUNTY COUNCIL
Environment & Climate Action

Director of Services:
Eamon Lonergan

Senior Executive Engineer:
Ruairi Boland

DESIGN *L.LEE*
DRAWN *L.LEE*
CHECKED *LL/RB/FOC*
APPROVED *RB/FOC*

PROJECT:

FETHARD LAWN CEMETERY

SCALES *1:500@A1*
DATE *JANUARY 2023*

ISSUED FOR: *Discussion*
REVISION: *4*
SHEET: *1 OF 1*

DRAWING Name/No. 1001-01

DRAWING TITLE:
SITE LAYOUT & LANDSCAPING

Drawing Path: Z:\Groups\Environment\Tipperary\Burial Grounds\Drawings Maps Surveys\Calvary Fethard\PART 8\1001-01.dwg