FRONT CONTINGOUS ELEVATION - LONGSECTION
SCALE: H 1:100,V 1:100. DATUM: 75.000

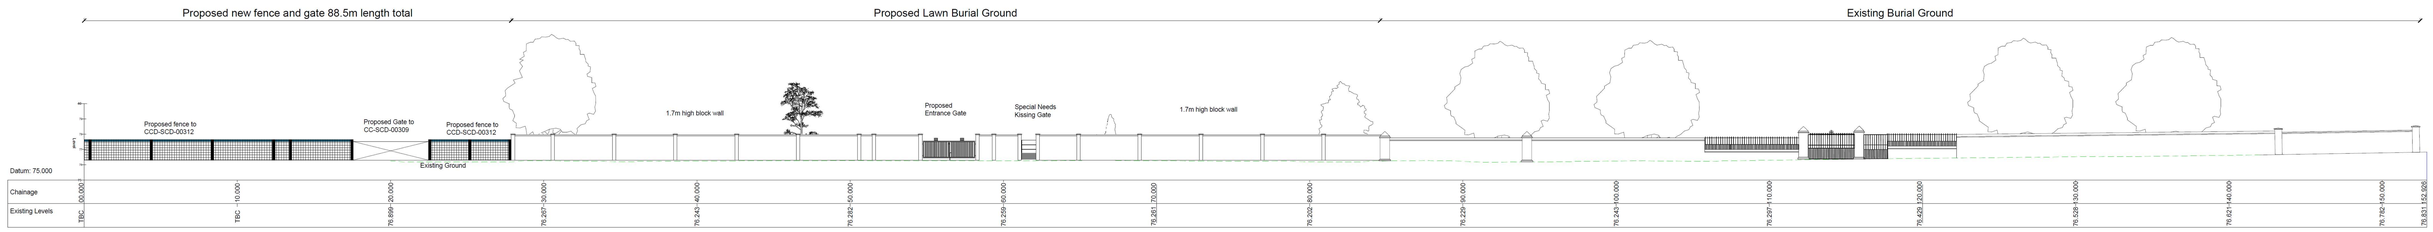

Section B - B
Contiguous Elevation Front of Burial Ground
Scale 1:200

0 10 20 Meters

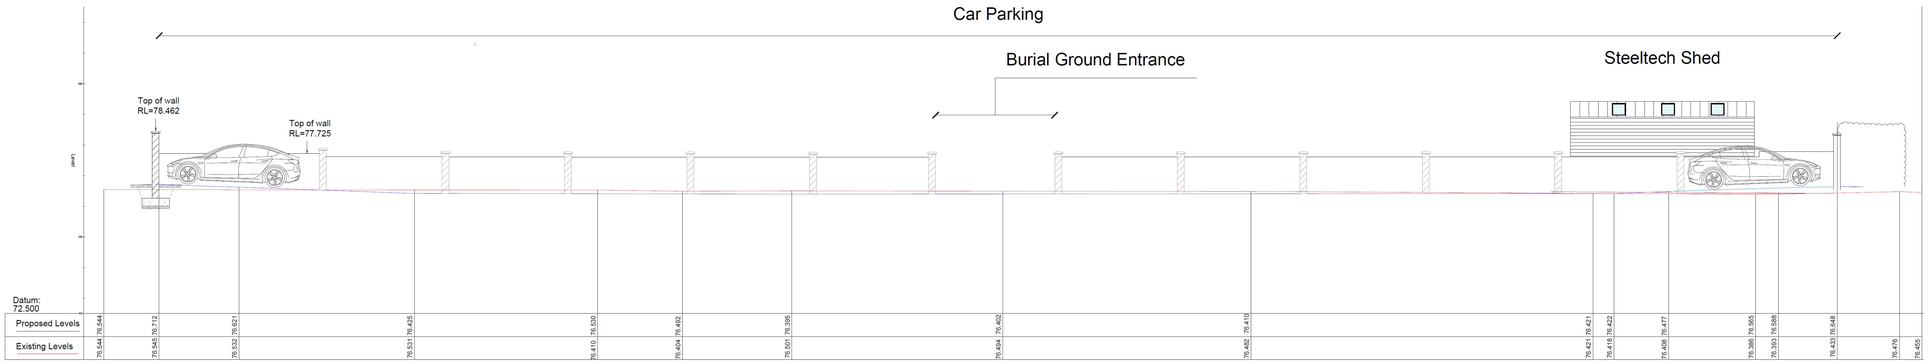

Section C - C
Through Car Park
Scale 1:100

0 5 10 Meters

Notes:
Do not scale.
Dimensions and units are in metres
Levels are above Ordnance Datum Malin Head

TIPPERARY COUNTY COUNCIL
Environment & Climate Action

Director of Services: *Eamon Lonergan*

Senior Executive Engineer: *Ruairi Boland*

DESIGN *L.LEE*
DRAWN *L.LEE*
CHECKED *LL/RB/FOC*
APPROVED *RB/FOC*

PROJECT:

FETHARD LAWN CEMETERY

SCALES *As shown @A1*
DATE *JANUARY 2023*

ISSUED FOR: *Discussion*
REVISION: *3*
SHEET: *1 OF 1*

DRAWING Name/No. 1001-02

DRAWING TITLE:
Typical Elevations

Drawing Path: Z:\Groups\Environment\Tipperary\Burial Grounds\Drawings Maps Surveys\Calvary Fethard\PART B\1001-02.dwg