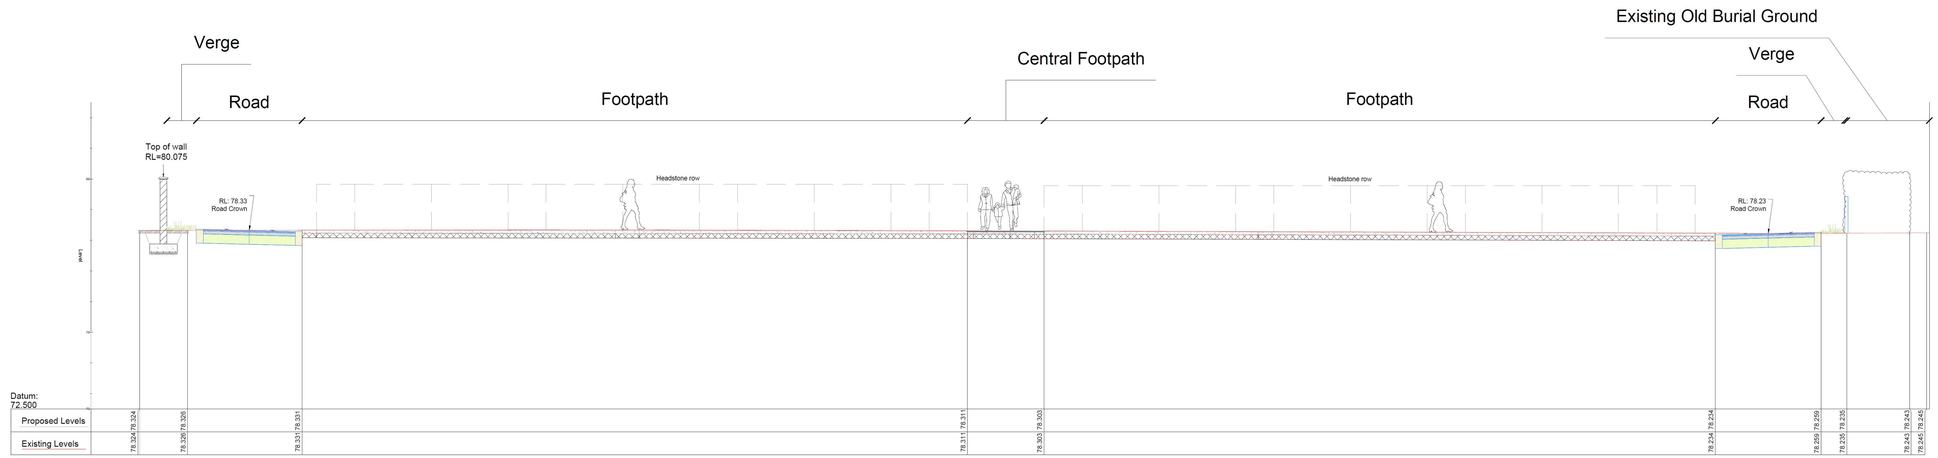

Section D - D
Through Cemetery
Scale 1:100

0 5 10 Meters

Lawn Cemetery: Double Burial Section

Scale 1:20

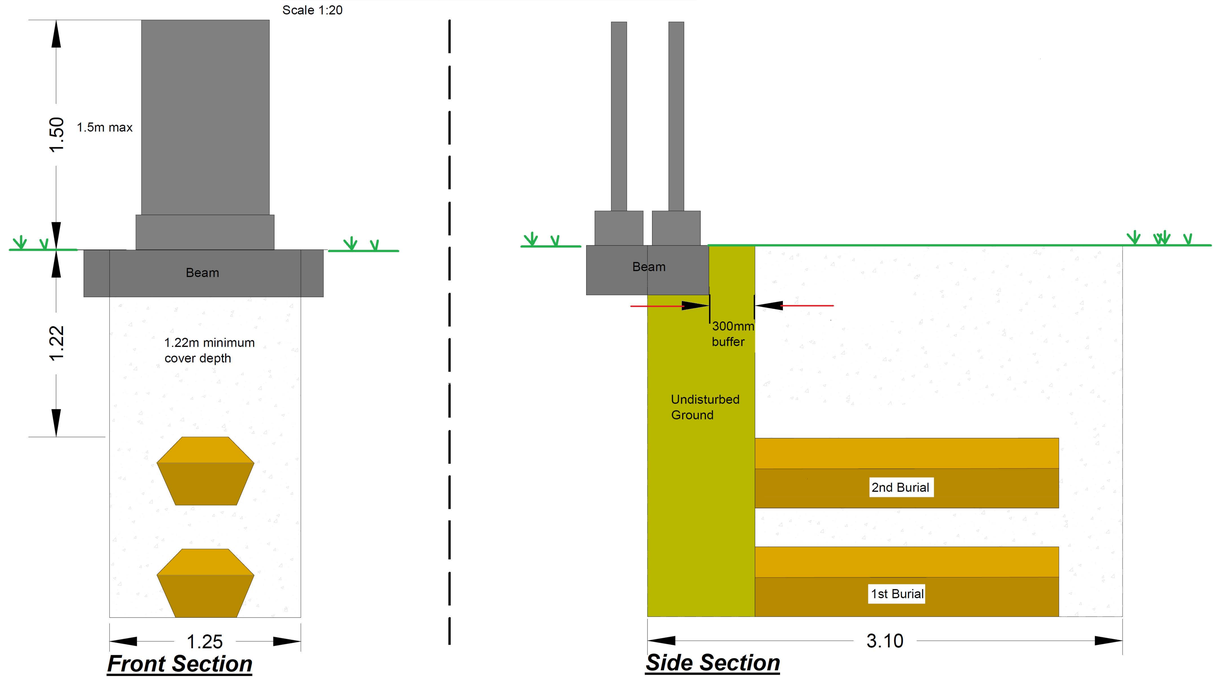

Front Section

Side Section

Notes:
Do not scale.
Dimensions and units are in metres
Levels are above Ordnance Datum Malin Head

TIPPERARY COUNTY COUNCIL **Environment & Climate Action**	**DESIGN** *L.LEE*	**PROJECT:**	**SCALES** *As Shown* **DATE** *JANUARY 2023*	**DRAWING TITLE:**
Director of Services: *Eamon Lonergan*	**DRAWN** *L.LEE*	**FETHARD LAWN CEMETERY**	**ISSUED FOR:** *Discussion* **REVISION:** *3* **SHEET:** *1OF 1*	**Typical Cross Sections**
Senior Executive Engineer: *Ruairi Boland*	**CHECKED** *LL/RB/FOC* **APPROVED** *RB/FOC*		**DRAWING Name/No. 1001-03**	**Drawing Path: Z:\Groups\Environment\Tipperary\Burial Grounds\Drawings Maps Surveys\Calvary Fethard\PART 8\1001-02.dwg**