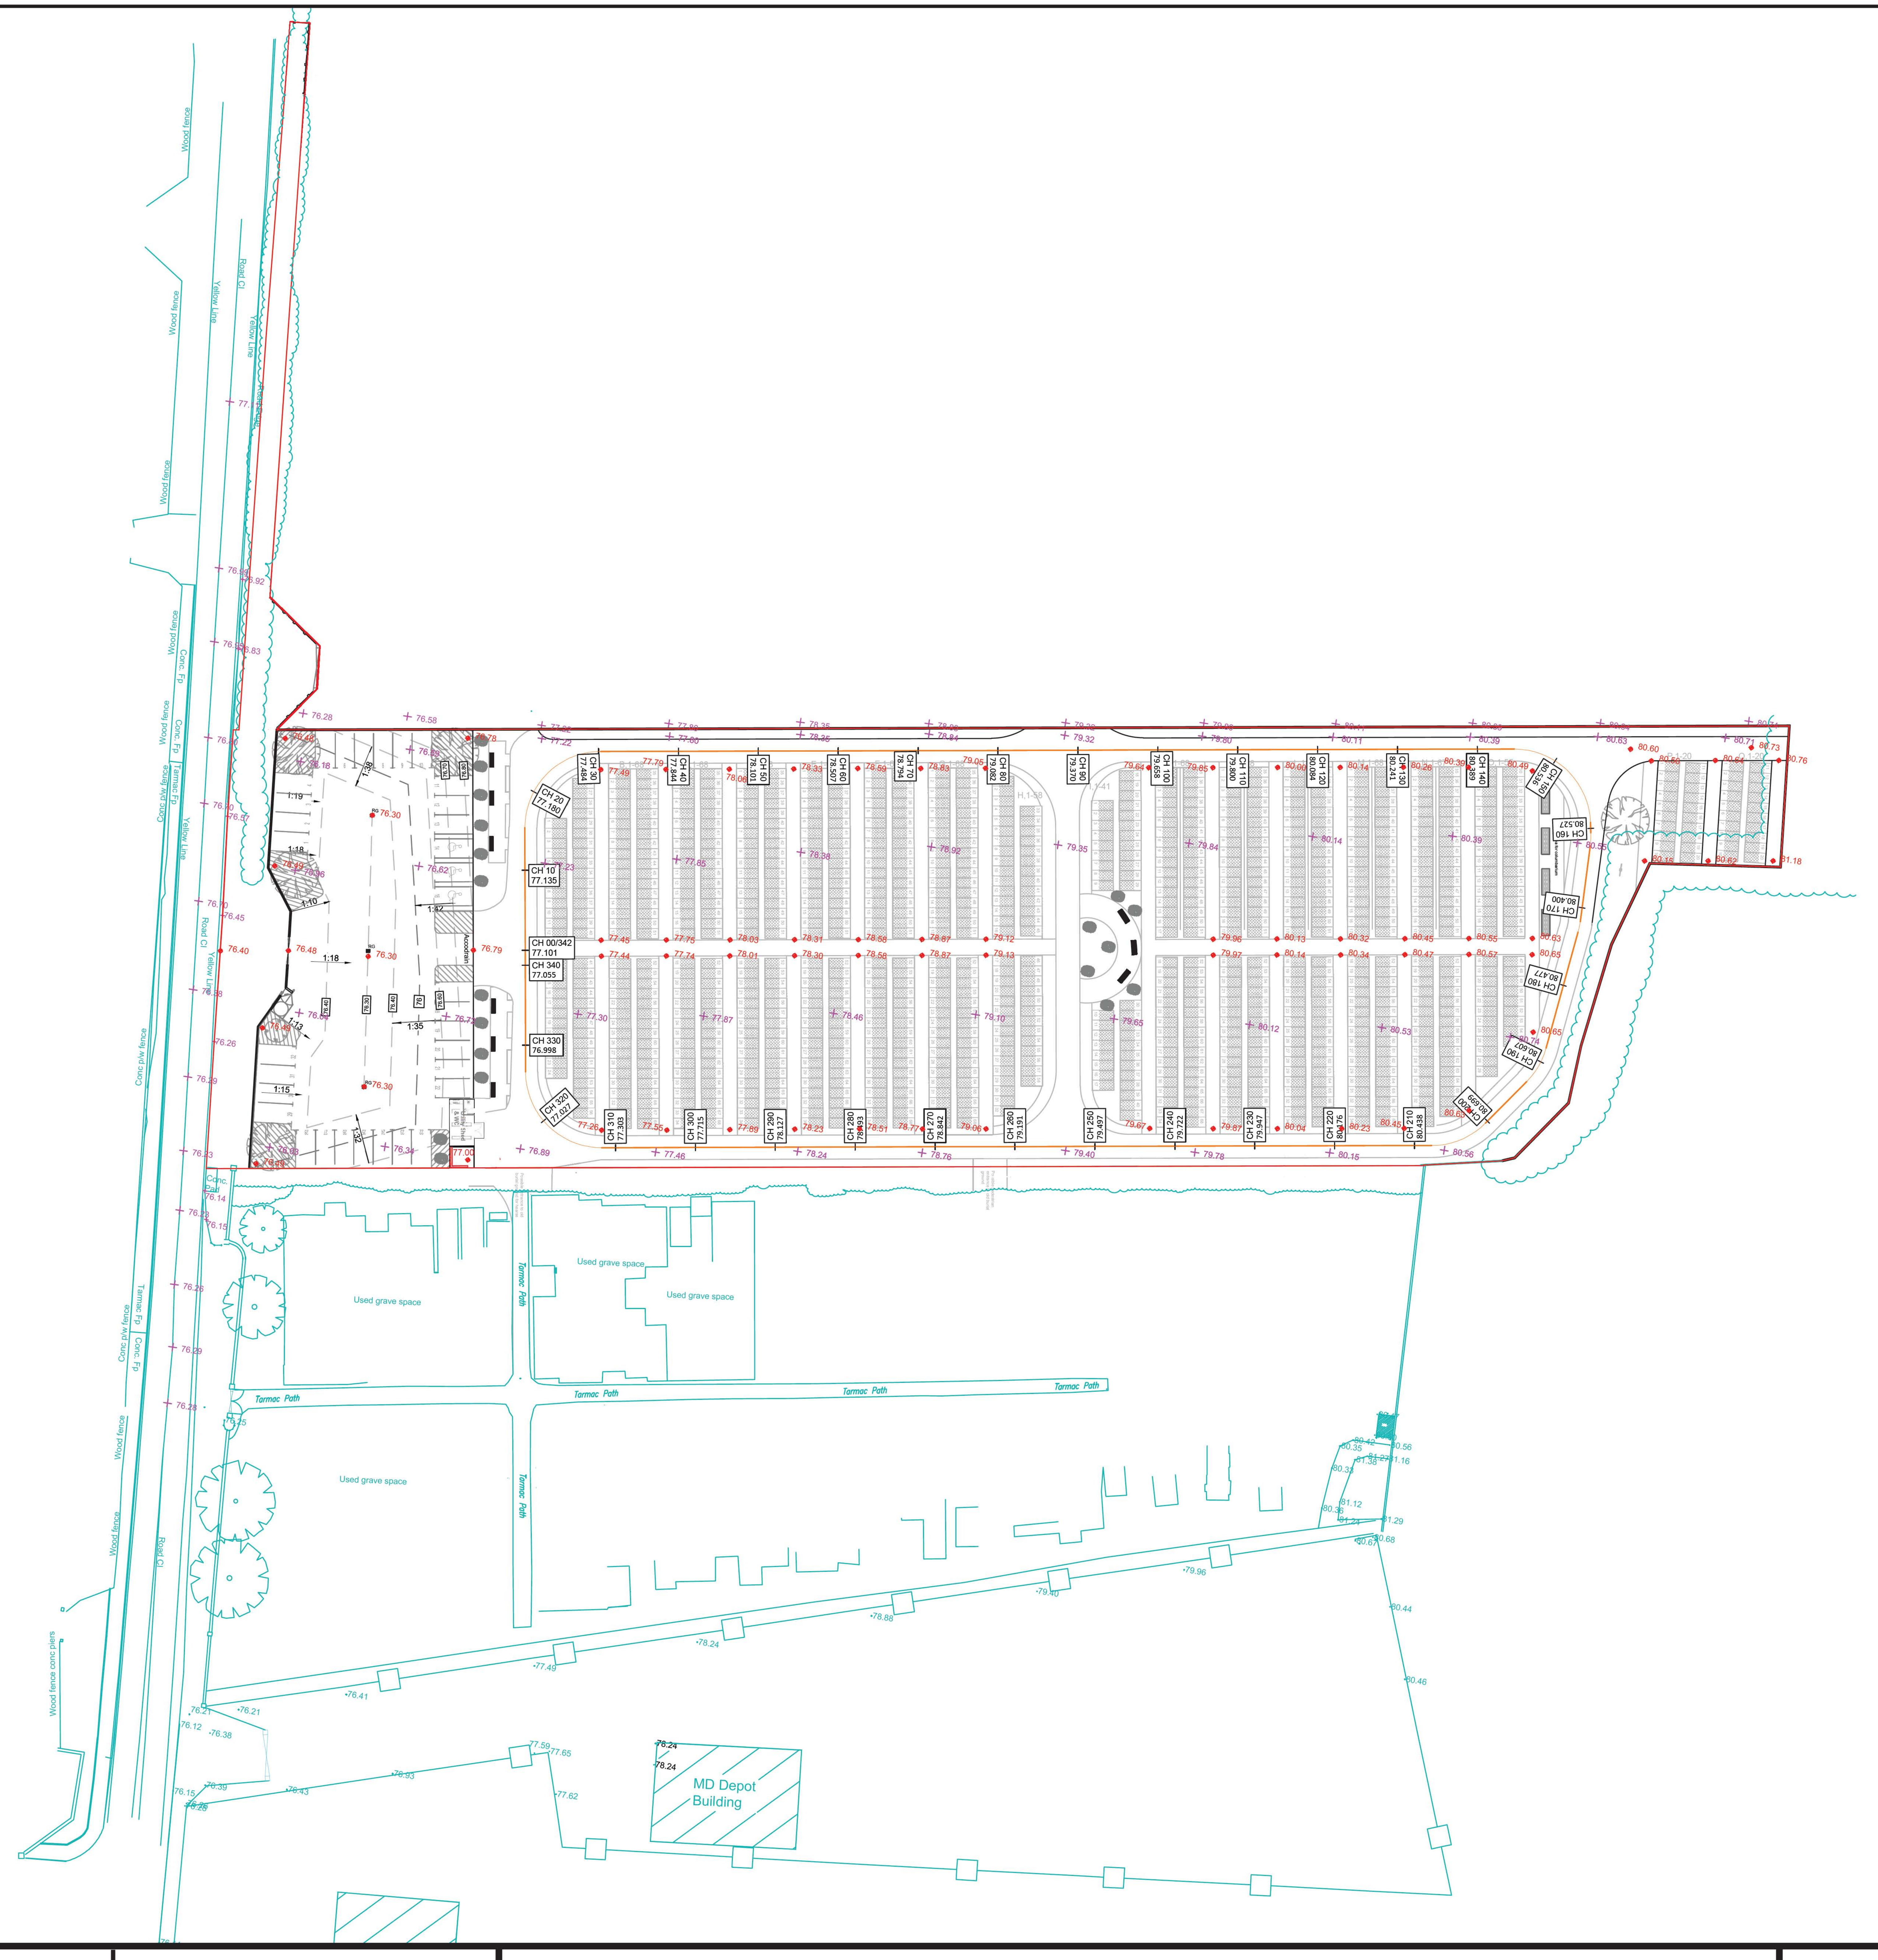

LEGEND

SITE BOUNDARY	
PROPOSED LEVEL	80.34
PROPOSED GULLY	RG
EXISTING LEVELS	80.56
PROPOSED CARPARK CONTOURS	76.30
PROPOSED SLOPES	1:15
DETAIL FROM EXISTING GROUND SURVEY	

NOTES:

COORDINATES ARE IN THE ITM COORDINATE SYSTEM
LEVELS ARE ABOVE ORDNANCE DATUM, MALIN HEAD

DO NOT SCALE

TIPPERARY COUNTY COUNCIL
Environment & Climate Action

Director of Services:
Eamon Lonergan

Senior Executive Engineer:
Ruairi Boland

DESIGN	*L.LEE*
DRAWN	*L.LEE*
CHECKED	*LL/RB/FOC*
APPROVED	*RB/FOC*

PROJECT:

FETHARD LAWN CEMETERY

SCALES *1:500@A1*
DATE *JANUARY 2023*

ISSUED FOR: *Discussion*
REVISION: *2*
SHEET: *1 OF 2*

DRAWING Name/No. 1008-01

DRAWING TITLE:

CAR PARK & CEMETERY ROAD LAYOUT

Drawing Path: Z:\Groups\Environment\Tipperary\Burial Grounds\Drawings Maps Surveys\Calvary Fethard\PART 8\1008-01.dwg